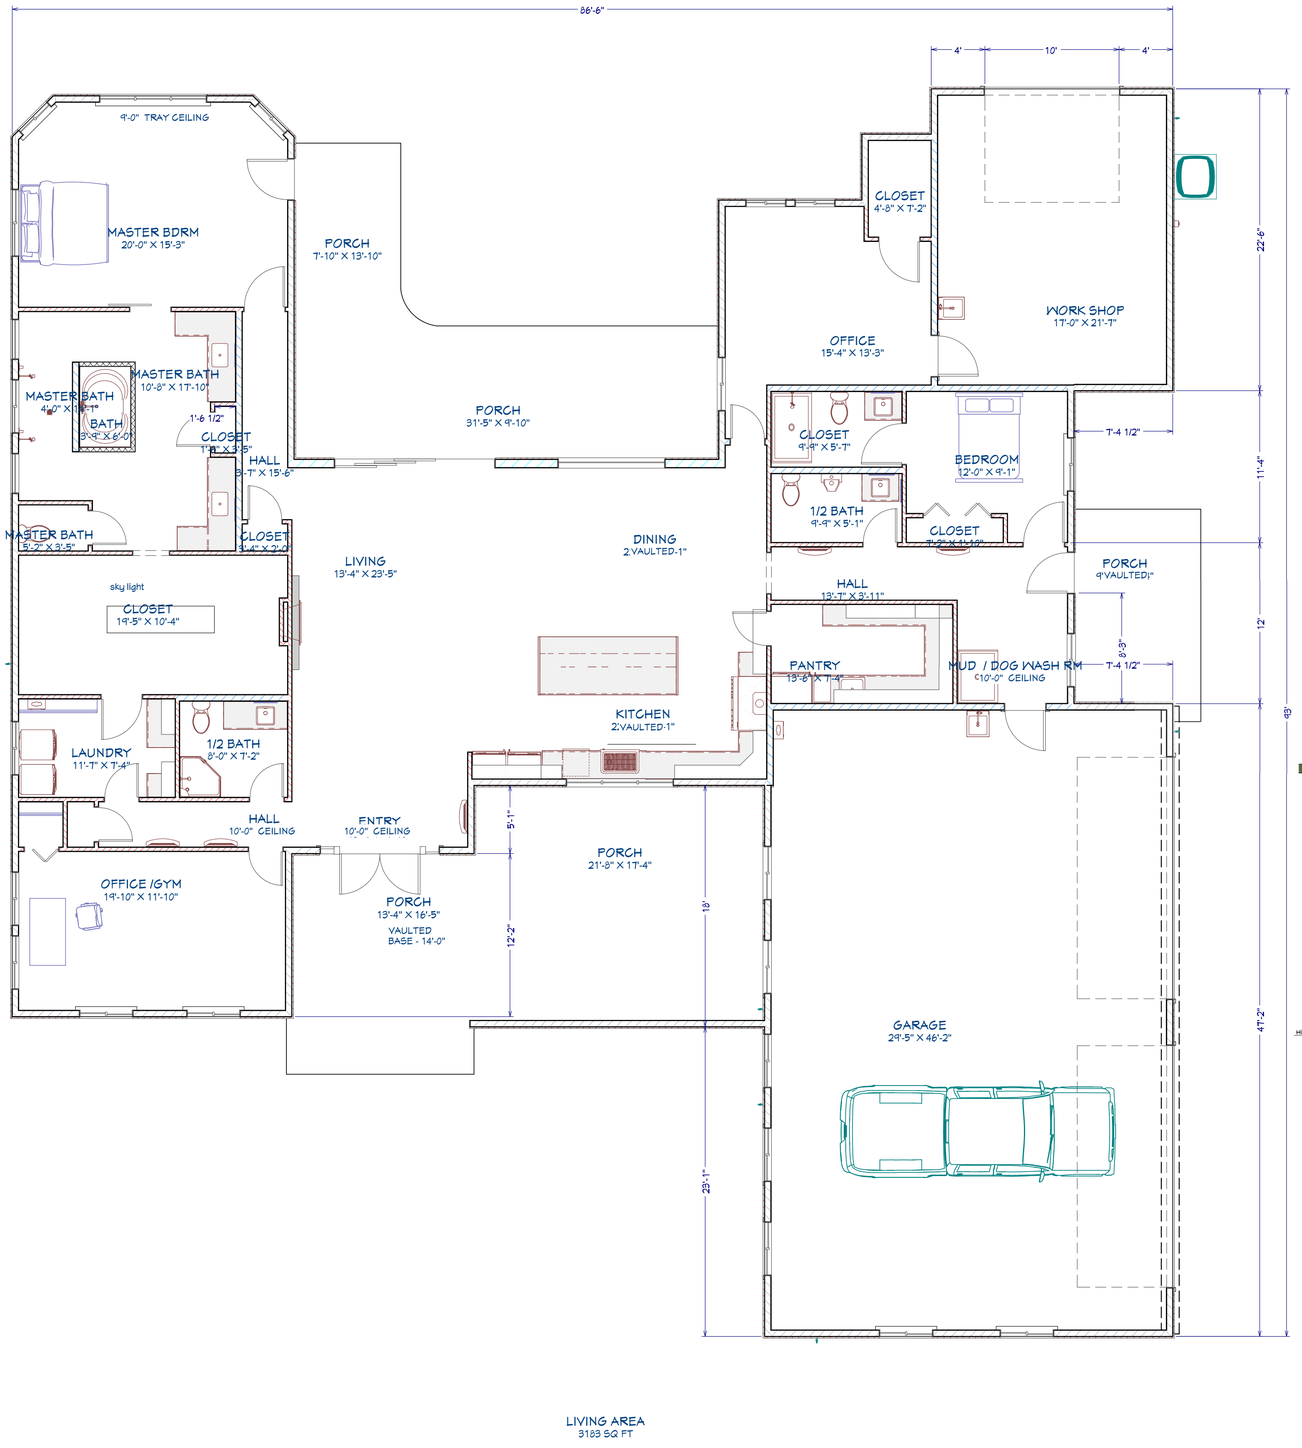

LIVING AREA
3183 SQ FT

1st Floor

Layout Page Table	
Label	Title
A-1	Cover Sheet - Site Plan
A-4	SECTIONS
A-5	ROOF PLAN
A-6	FOUNDATION
A-7	FRAMING PLAN
D-1	DETAILS
E-1	ELECTRICAL PLAN

ASPENRIDGE HOME DESIGNS LLC
480-747-0249
jerome@aspenridge homedesigns.com

Elevation 1

Elevation 3

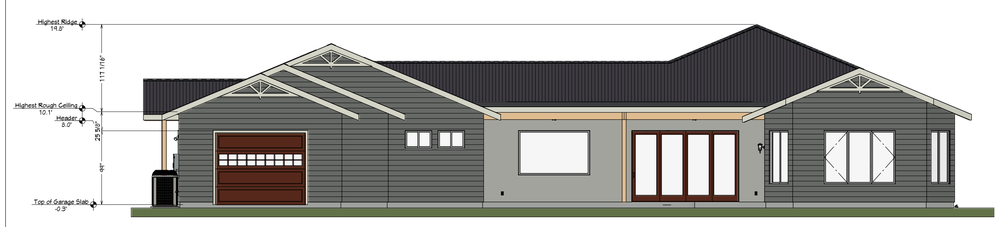

Elevation 2

Elevation 4

REVISION TABLE		
#	DATE	DESCRIPTION

PROJECT

PROJECT ADDRESS

Cover Sheet - Site Plan

SCALE:
1" = 30'

DATE:
1/1/2026

SHEET:
A-1